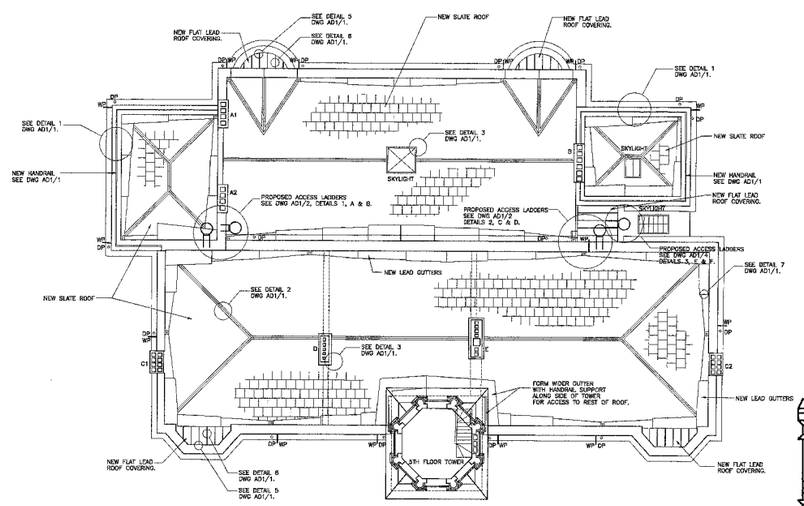

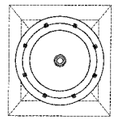

ROOF PLAN TOWER

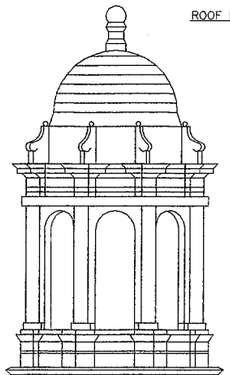

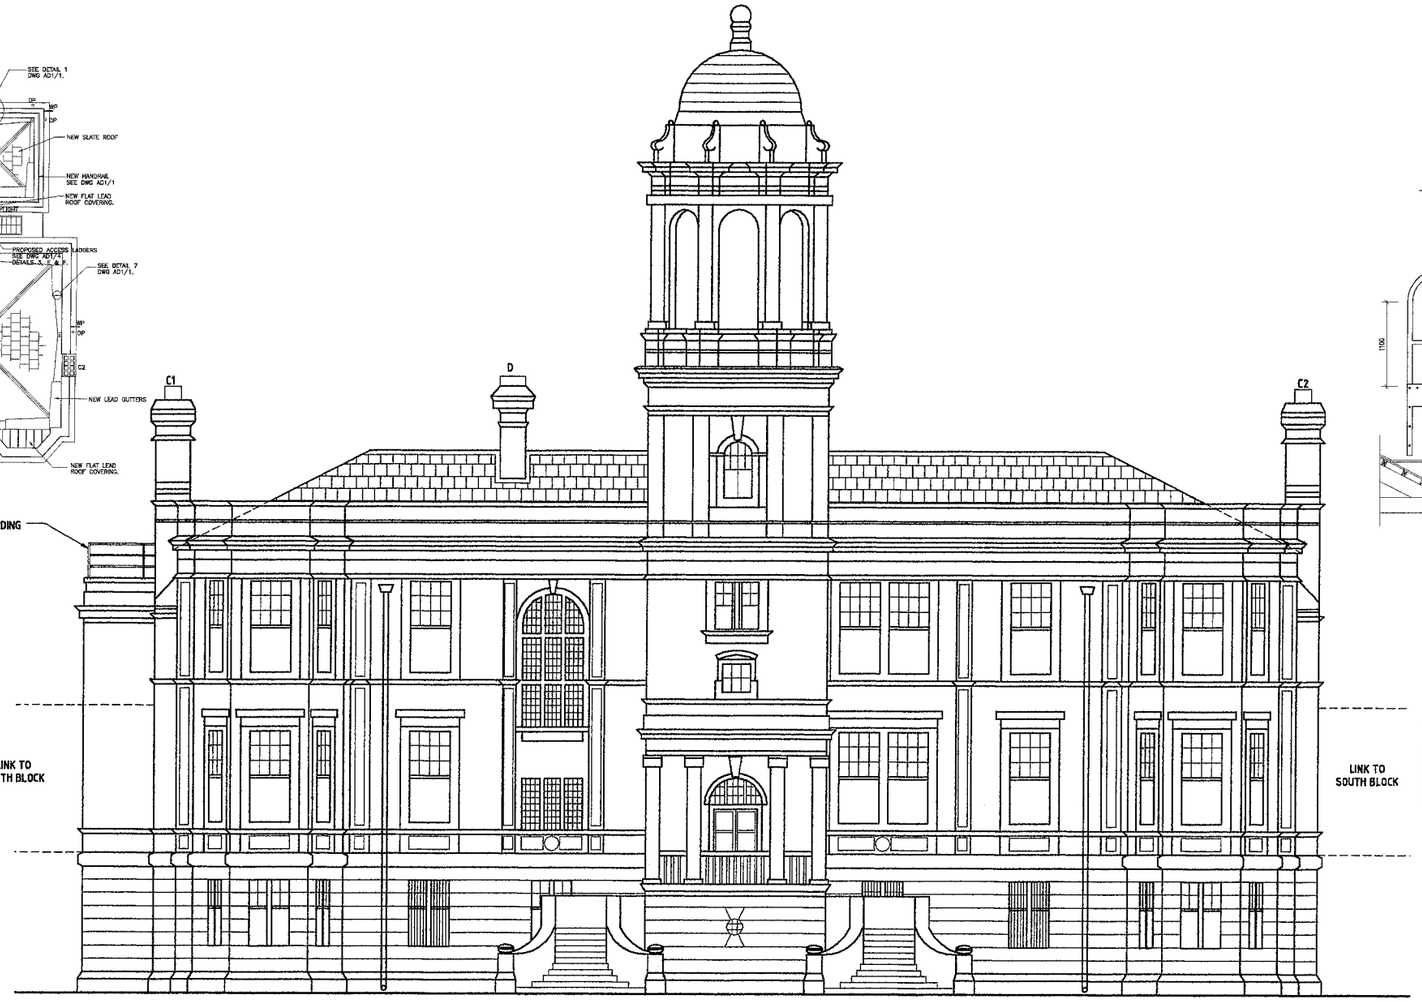

WEST ELEVATION

SOUTH ELEVATION

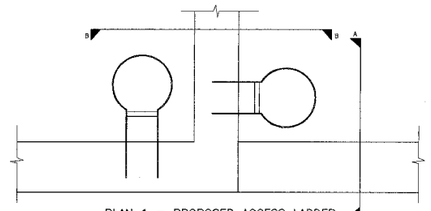

PLAN 1 – PROPOSED ACCESS LADDER
1:20

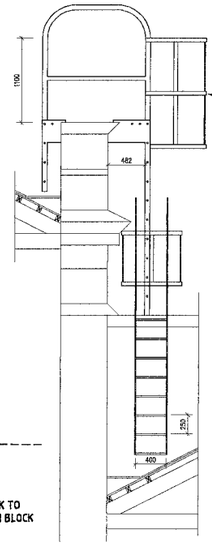

ELEVATION A
1:20

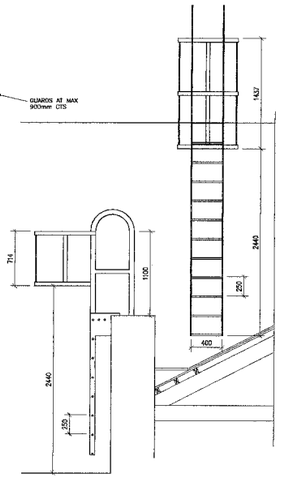

ELEVATION B
1:20

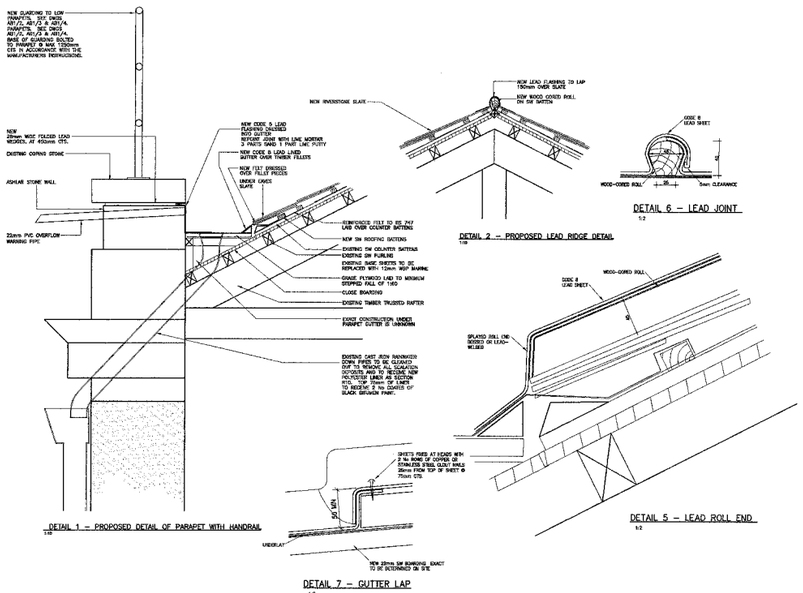

DETAIL 1 – PROPOSED DETAIL OF PARAPET WITH HANDRAIL
1:10

DETAIL 2 – PROPOSED LEAD RIDGE DETAIL
1:10

DETAIL 6 – LEAD JOINT
1:2

DETAIL 5 – LEAD ROLL END
1:2

DETAIL 7 – GUTTER LAP
1:2

Rev	Description	Date	Approved

AMENDMENT RECORD

UNICORN CONSULTANCY

Office Of Origin:
Unicorn House
Burghill Road
Westbury-on-Trym
BRISTOL BS10 6NH
Tel: 0117 976 9500
Fax: 0117 976 4140

FS 25612

Site/Project
F.A.C. DRAKE, HMNB DEVONPORT
REROOF WARDROOM

Drawing Title
ROOF VOID PLAN

Scales : 1:100

Design Manager : L. CONSTABLE

Design Team Leader : S. MADDEN

Drawn : A. SIDLICK Date 10/12/99

Checked : Date

Approved for Issue: Date

Issue
FEASIBILITY

Project ID:
B99X0055

Drawing No:
AB1/1

Revision

For Reprographic Purposes This Line Is To Equal 85 mm On The Original Dra

H:\PCP\MONO k:\drawings\ab\ab1/1